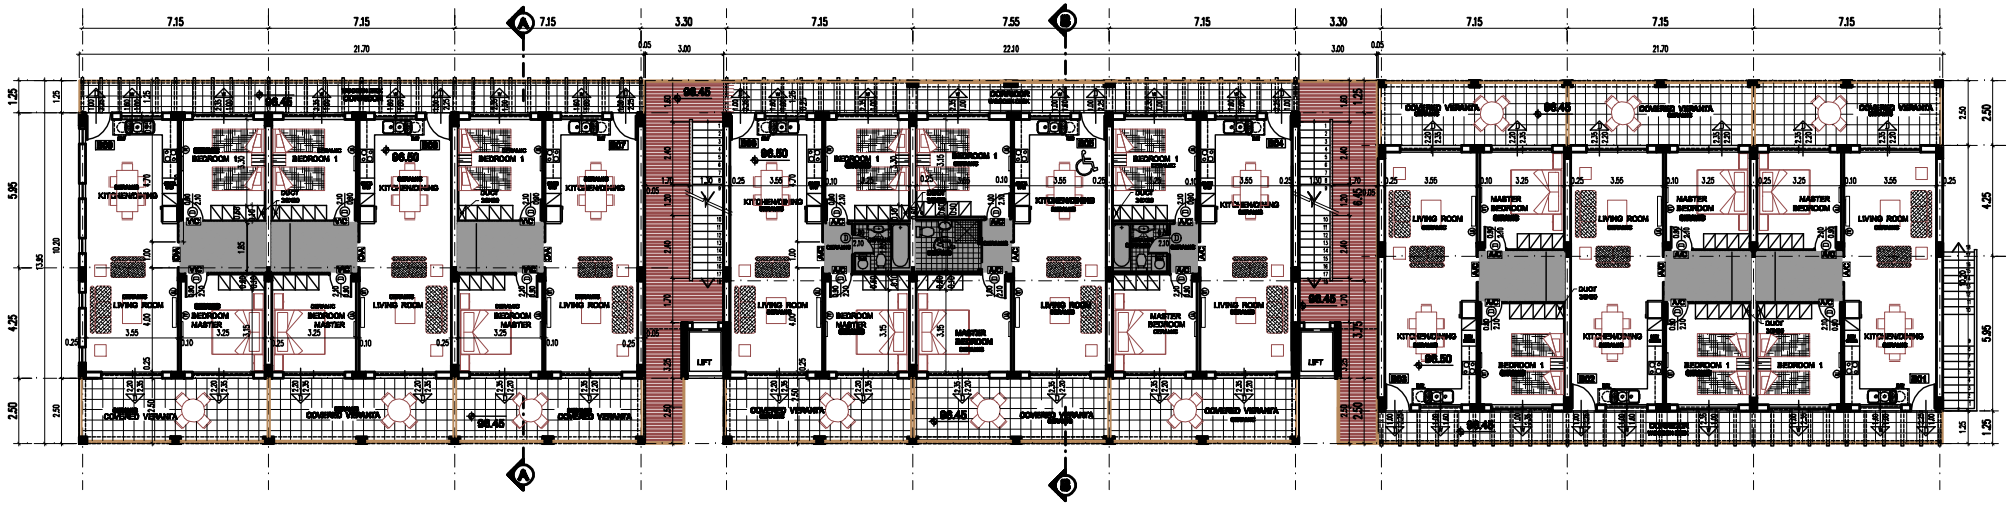

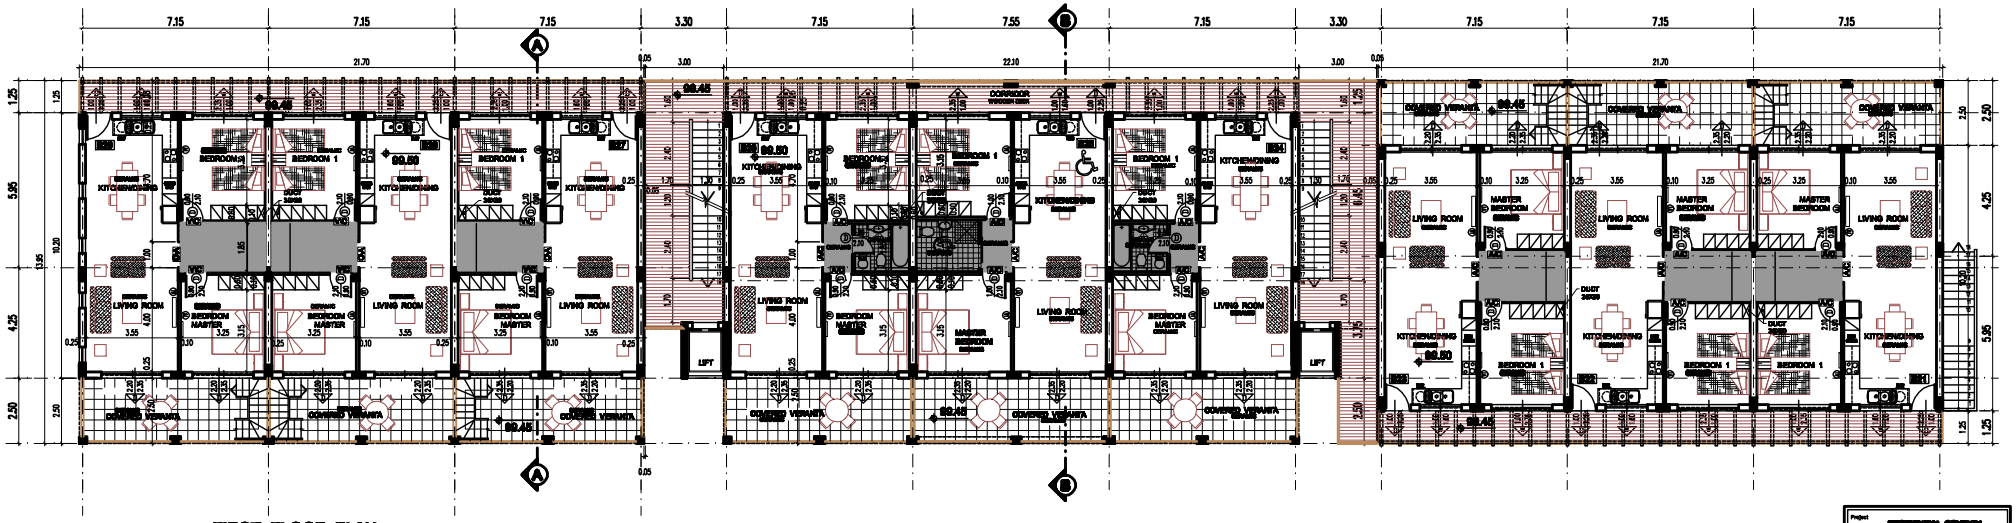

Project: RESIDENTIAL COMPLEX at NICOSIA

ENAprocERATO
CONSULTING ENGINEERS
Signature

Drawing: BLOCK B
GROUND FLOOR PLAN
& 1st FLOOR PLAN

Scale	Date
1:100	27/02/2007
Job no 147	Sheet no B1